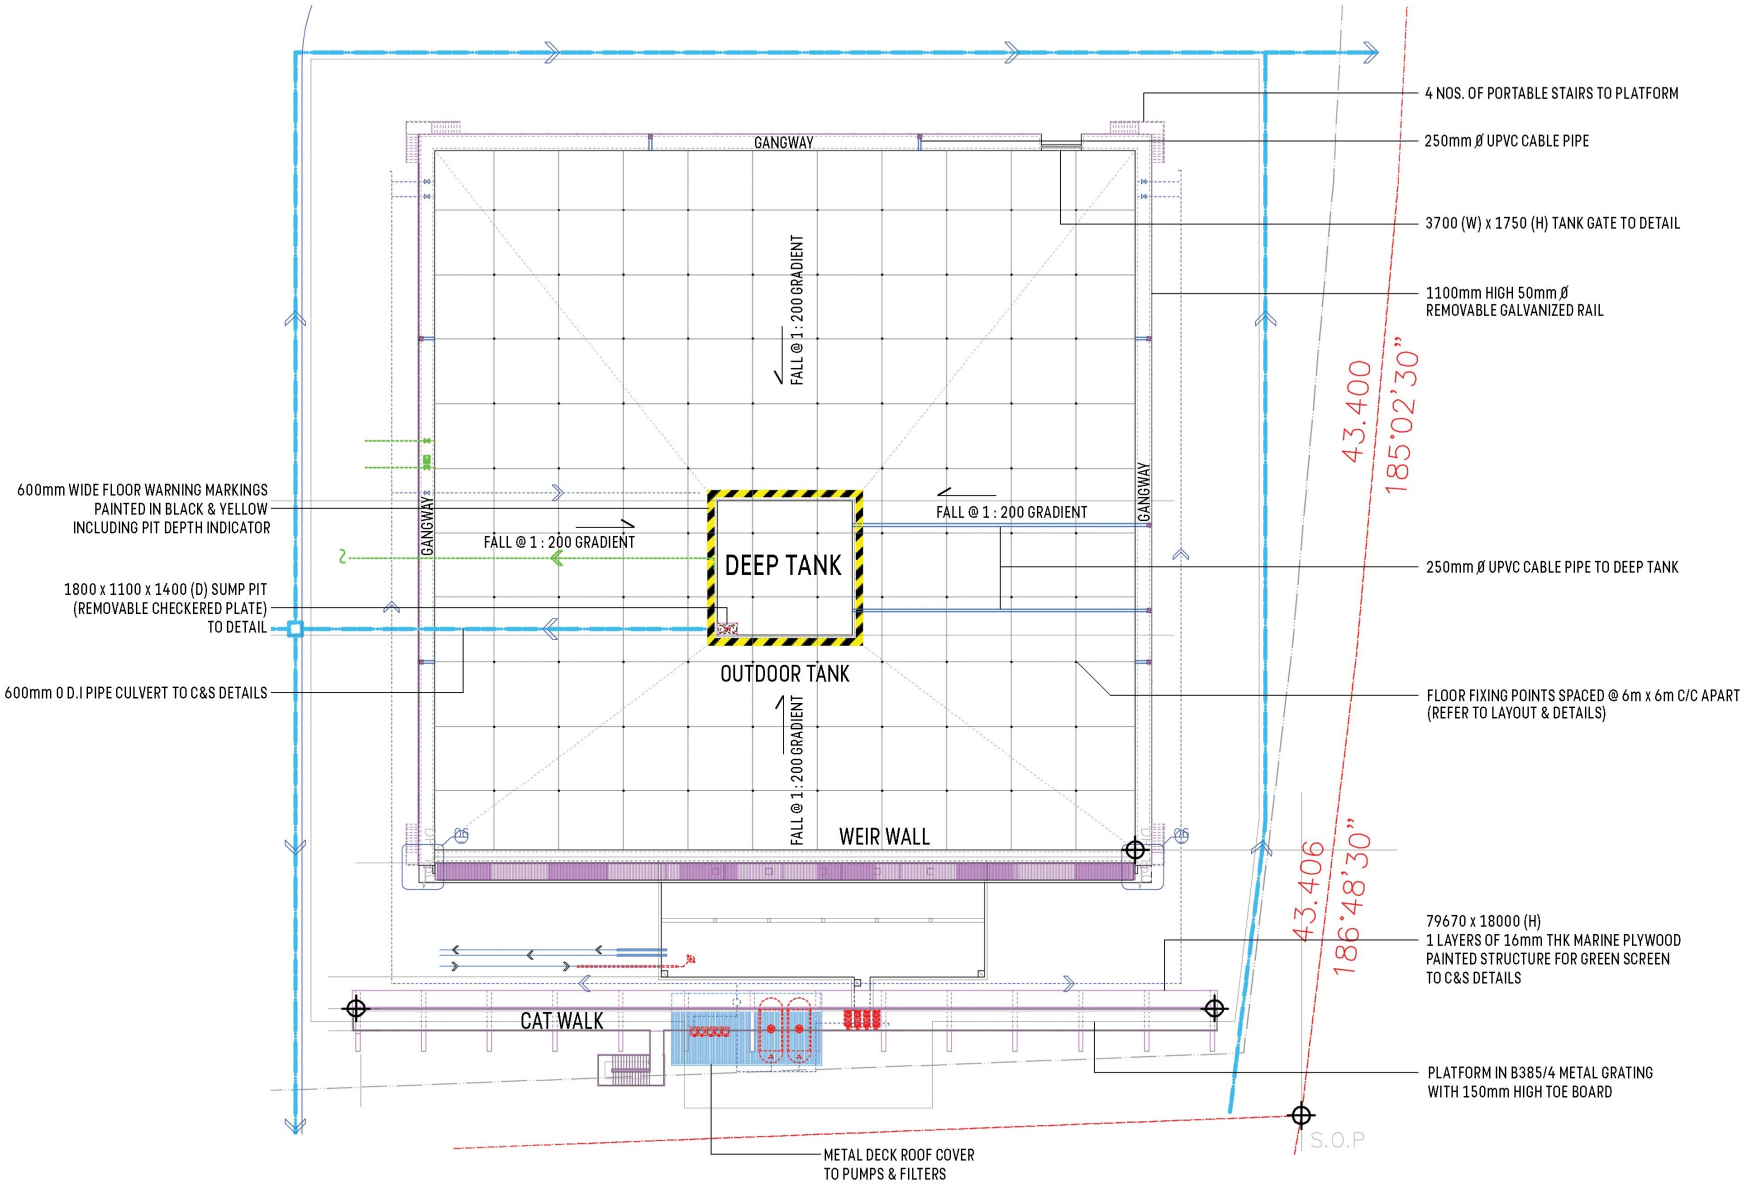

PADDOCK TANK
ISKANDAR MALAYSIA STUDIOS

THIS DRAWING IS THE PROPERTY OF
ISKANDAR MALAYSIA STUDIOS SDN. BHD.
AND MUST NOT BE COPIED OR REPRODUCED
IN WHOLE OR IN PART, BY ANY METHOD WHATSOEVER,
WITHOUT PERMISSION OR
THE WRITTEN AUTHORIZATION OF
ISKANDAR MALAYSIA STUDIOS SDN. BHD.

ALL DIMENSIONS TO BE CHECKED ON SITE
PRIOR TO ANY COMMENCEMENT OF WORKS

SITE PLAN

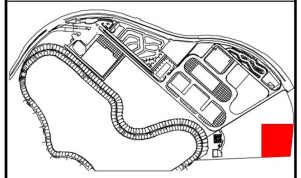

LEGEND :

FACILITIES DEPARTMENT

PROJECT		
ISKANDAR MALAYSIA STUDIOS		
DRAWING TITLE		
PADDOCK TANK		
Scale :	Date :	Update By :
1:500 @ A3	August 2017	Arkitek ZamryZ

ISKANDAR MALAYSIA STUDIOS